


LOCUS MAP

NOT TO SCALE

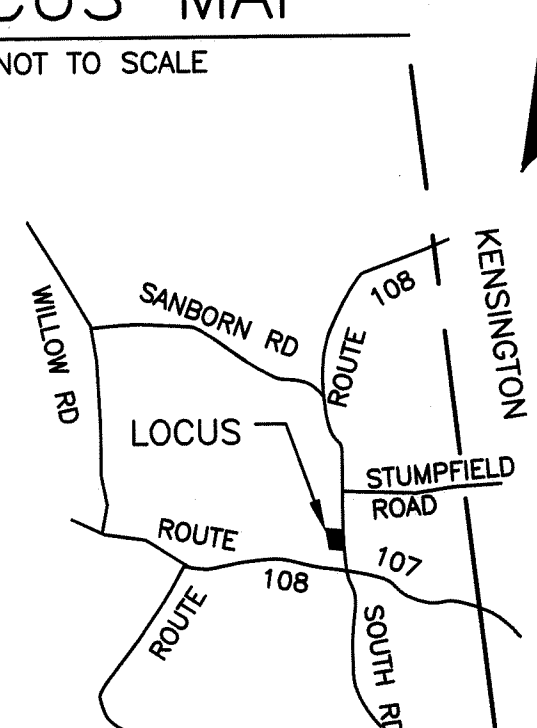

SOIL CLASS: 423
323-WOODBRIDGE/ 523-RIDGEBURY

SOURCE: HIGH INTENSITY SOIL SURVEY AND REPORT
INDICATING NEAREST SCS EQUIVALENT SOIL TYPES.

BENCH MARKS: ASSUMED DATUM

#1 #1 TOP OF SET STK ELEV 96.83

#2 TOP OF SET STK ELEV 101.47

#3 TOP OF IRON PIPE ELEV. 107.80

DESIGN INTENT: BED BOTTOM TO BE PLACED

NO LOWER THAN 29" ABOVE EXISTING GRADE,

AT ELEV 100.0 (USING 50% RULE - 60% OF BED

AREA DOWNSLOPE, SEE PLAN VIEW) EQUALS 20.5" ABOVE

SUITABLE REPLACEMENT AREA: HIGH CONTOUR (EL 100.7)

SYSTEM MUST BE REBUILT IN PLACE OR REDESIGNED.

LEGEND:

- 100 EXISTING CONTOUR
- (100) PROPOSED CONTOUR
- 50.0 EXISTING SPOT ELEVATION
- (50.0) PROPOSED SPOT ELEVATION
- - - APPROX SOIL CLASS LINE

NOTES:

1. REFERENCE NHDOT DRIVEWAY

PERMIT # 6-135-150

AND NH WETLANDS BOARD

PERMIT # 91-734

2. NHDES-WS&PCD SUBDIVISION APPROVAL

NUMBER: # 39638

3. THIS SYSTEM IS NOT DESIGNED TO HANDLE

GARBAGE DISPOSAL WASTE.

4. NO SURFACE WATER OR WELL WITHIN 75'

OF PROPOSED SYSTEM.

N/F MERRILL

291.86'

LOT 3

3.04 ACRES±

27.36'

594.55'

290.23'

N/F VYTAUTAS & JOAN KASINSKAS

4.00'

131.78'

200.00'

N/F MILLARD B. & MILDRED A. WHITE

60.00'


207.24'

1000± TO ROUTE 107


NORTH ROAD

PLOT PLAN

1"=100'±

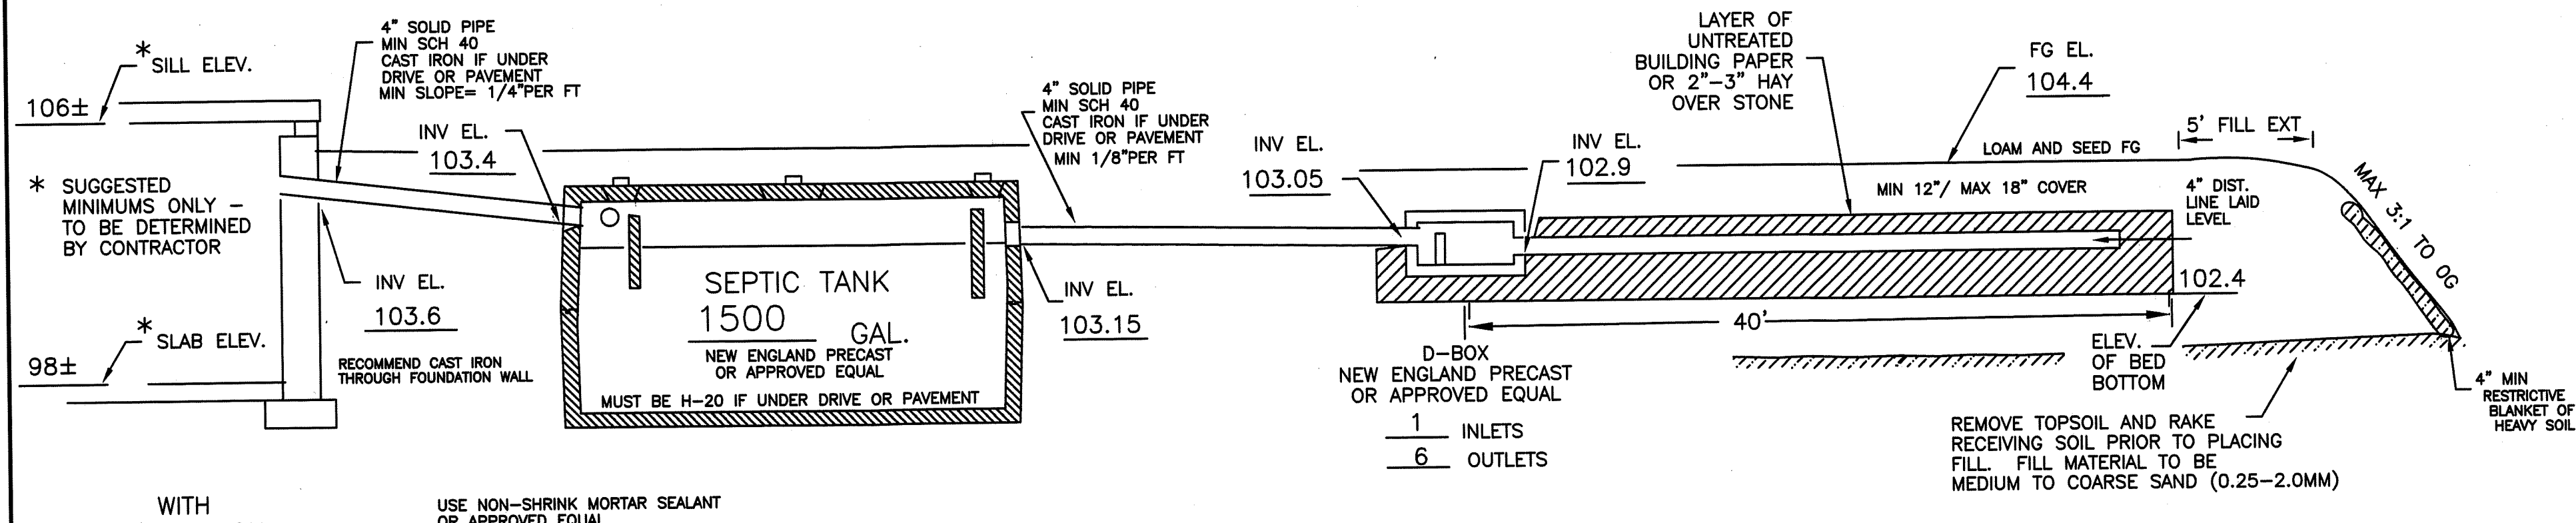

CROSS SECTION DISPOSAL SYSTEM - NOT TO SCALE

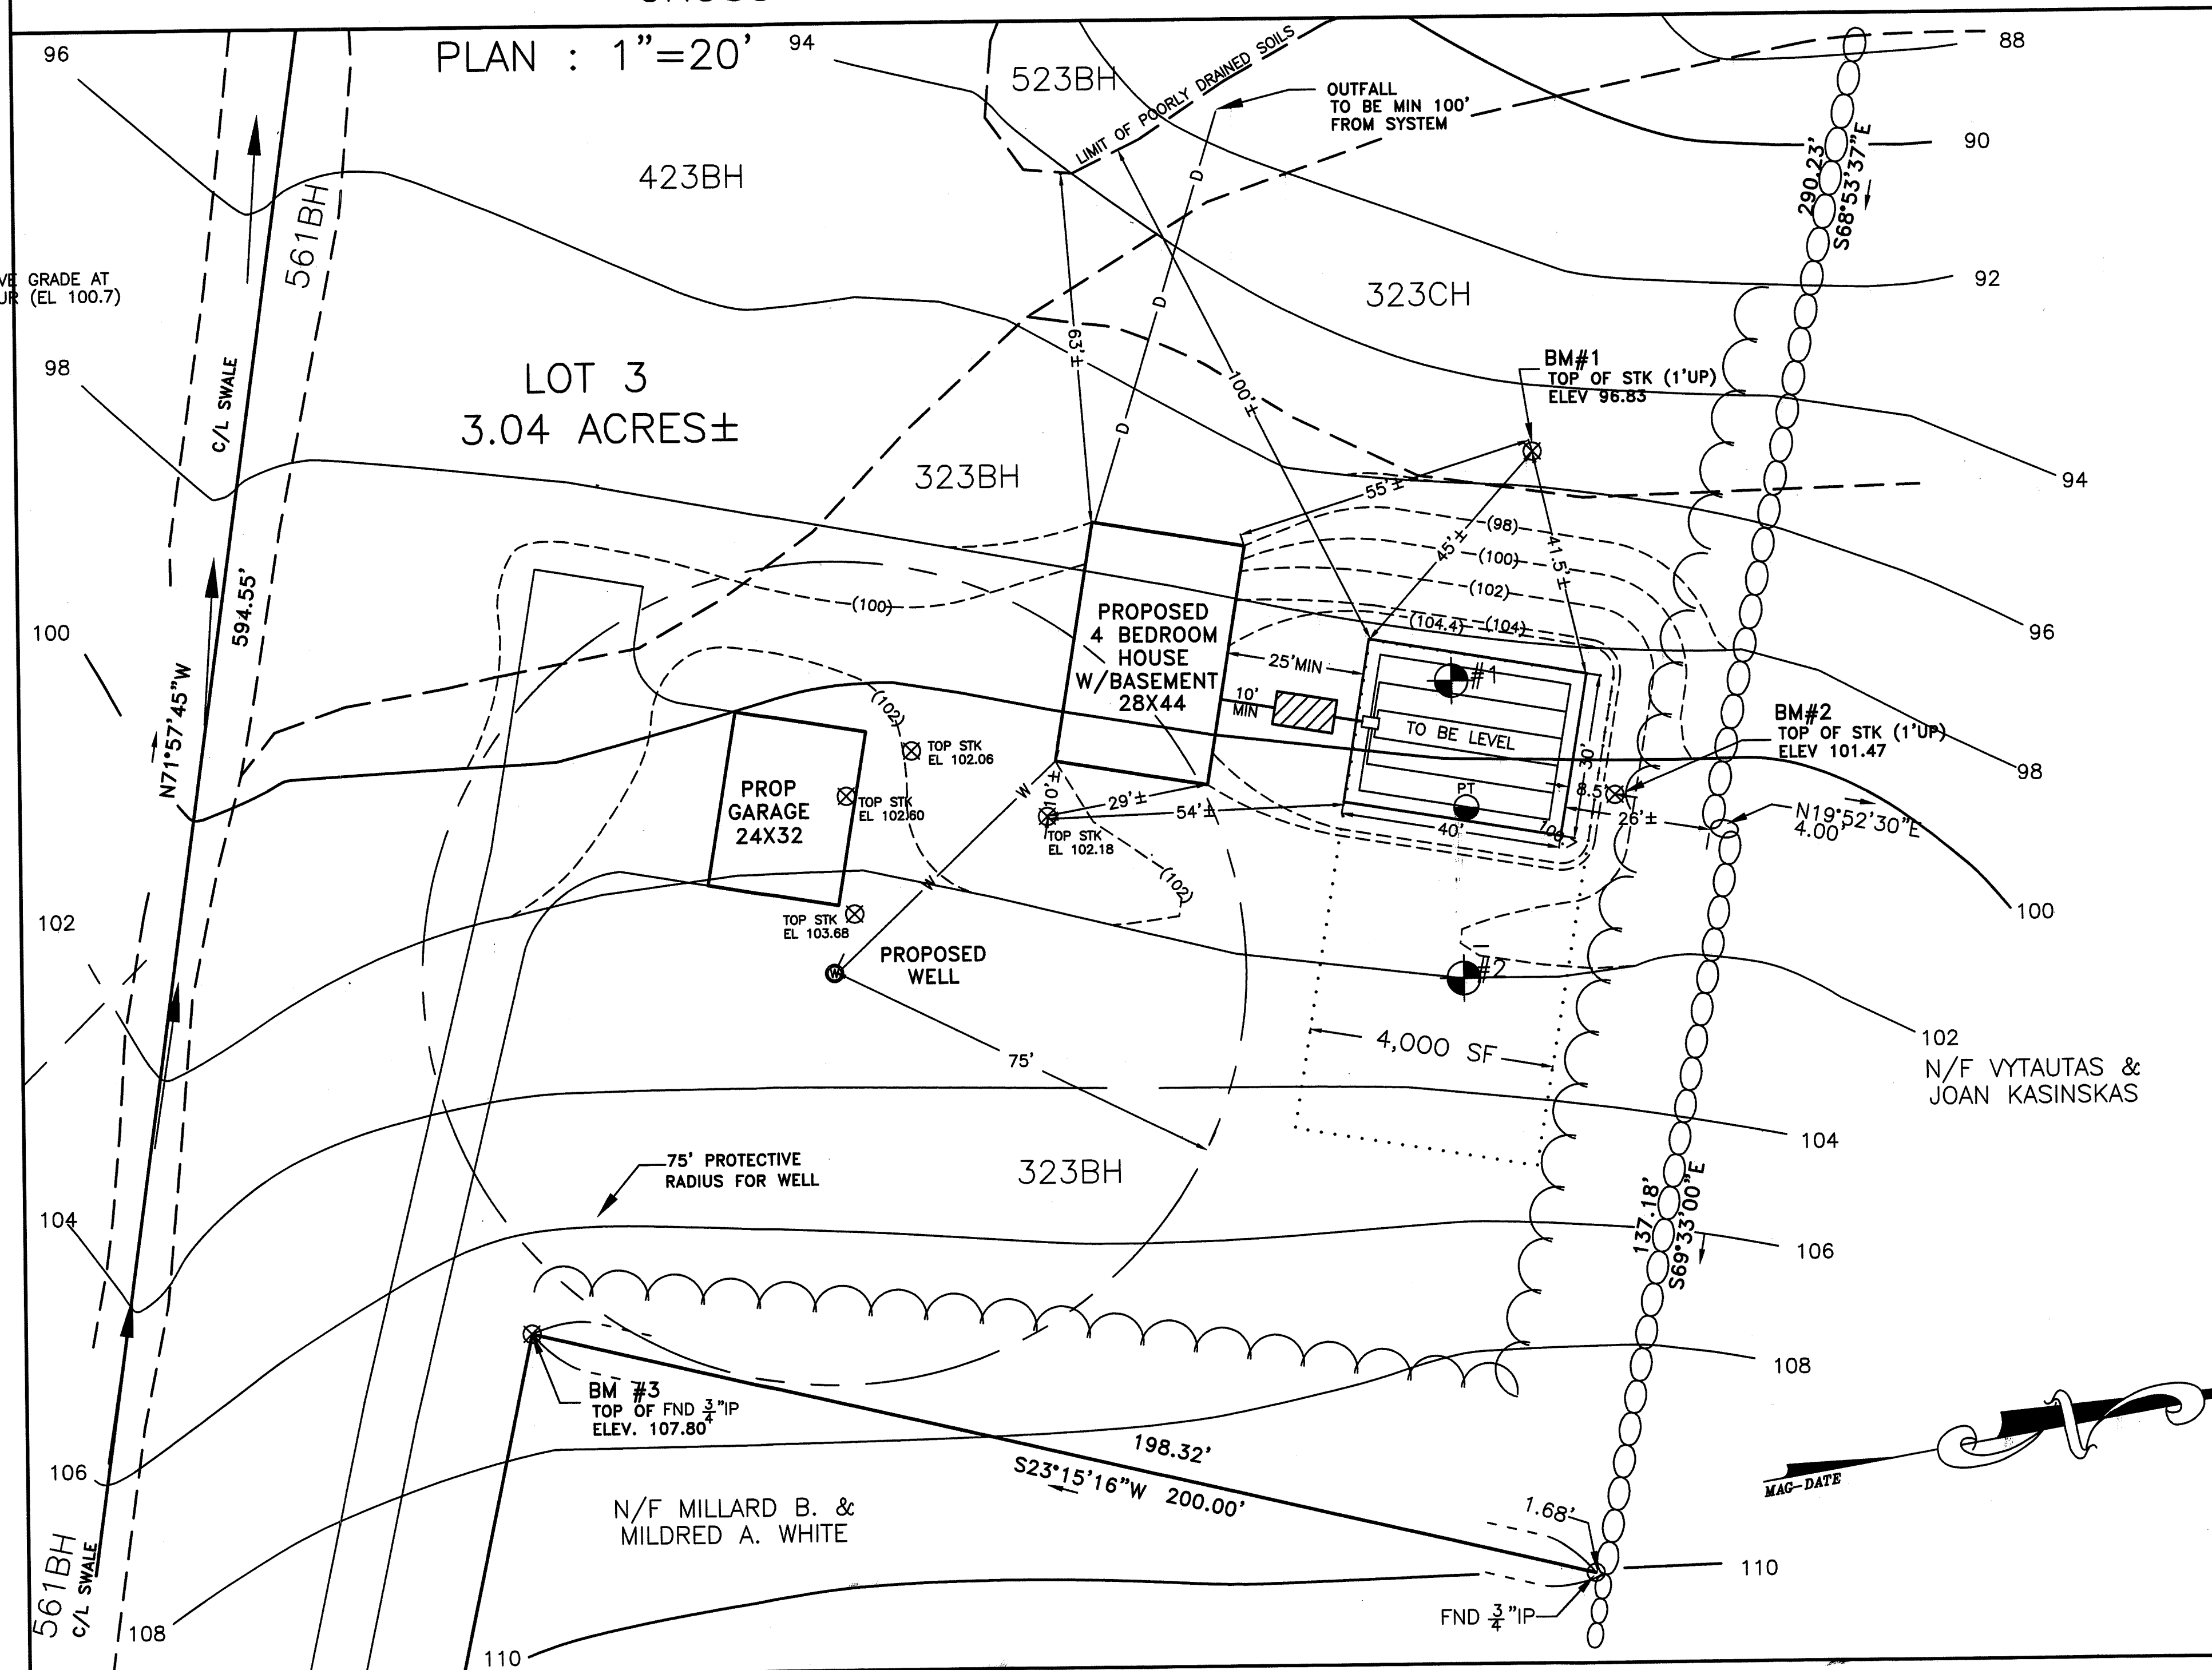

TEST PIT DATA

DATE: AUGUST 16, 2000

TOWN INSPECTOR: GLEN CLARK

TEST PITS LOGGED BY A.W. BIALOBRZESKI (DESIGNER #348)

TEST PIT #1 ELEV 98.6

0" - DARK BROWN (10YR 4/3) FINE SANDY LOAM

GRANULAR FRIABLE

8" - DARK YELLOWISH BROWN (10YR 4/6) FINE SANDY LOAM

GRANULAR FRIABLE

19" - LIGHT OLIVE BROWN (2.5Y 5/4) SANDY LOAM

MOIST FIRM & RESTRICTIVE, COMMON MEDIUM

10YR 5/2 & 10YR 5/8 MOTTLES = ESHWT (PERCHED)

8" - TERMINATED, OBSERVED SEEPAGE @ 56", NO REFUSAL

ESHWT @ 19"

TEST PIT #2 ELEV 102.0

0" - DARK BROWN (10YR 4/3) FINE SANDY LOAM

GRANULAR FRIABLE

9" - DARK YELLOWISH BROWN (10YR 4/6) FINE SANDY LOAM

GRANULAR FRIABLE

20" - LIGHT OLIVE BROWN (2.5Y 5/4) SANDY LOAM

MOIST FIRM & RESTRICTIVE, COMMON COARSE

10YR 5/2 & 10YR 5/8 MOTTLES

8" - TERMINATED, NO OBSERVED WATER, NO REFUSAL

ESHWT @ 20"

PERC TEST DATA

DATE: AUGUST 18, 2000

PERC RATE: 12 MIN/IN @ 20" DEPTH

DESIGN LOADING: 4 BEDROOMS

AREA REQUIRED: 1200 SQ FT

AREA PROPOSED: 30' X 40' = 1200 SF

PROPOSED REVISED SEPTIC SYSTEM PLAN

LOCUS: LOT 3, NORTH ROAD (RT 108)


EAST KINGSTON, NH

PREVIOUS APPROVAL #197722

OWNER: ANDREW HORNAK

20 ROSEWOOD CIRCLE

EAST HAMPSTEAD, NH 03826

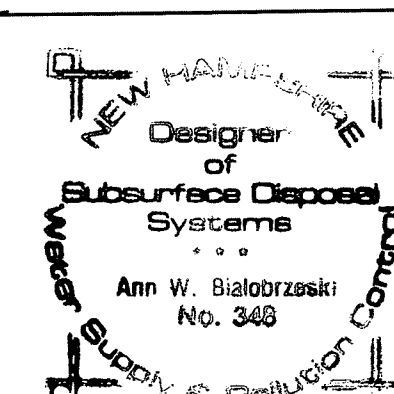

APPLICANT:
STOCKTON SERVICES
PO BOX 1306
HAMPTON, NH 03842

DATE: AUGUST 20, 2000

APPROVAL: 012000028693